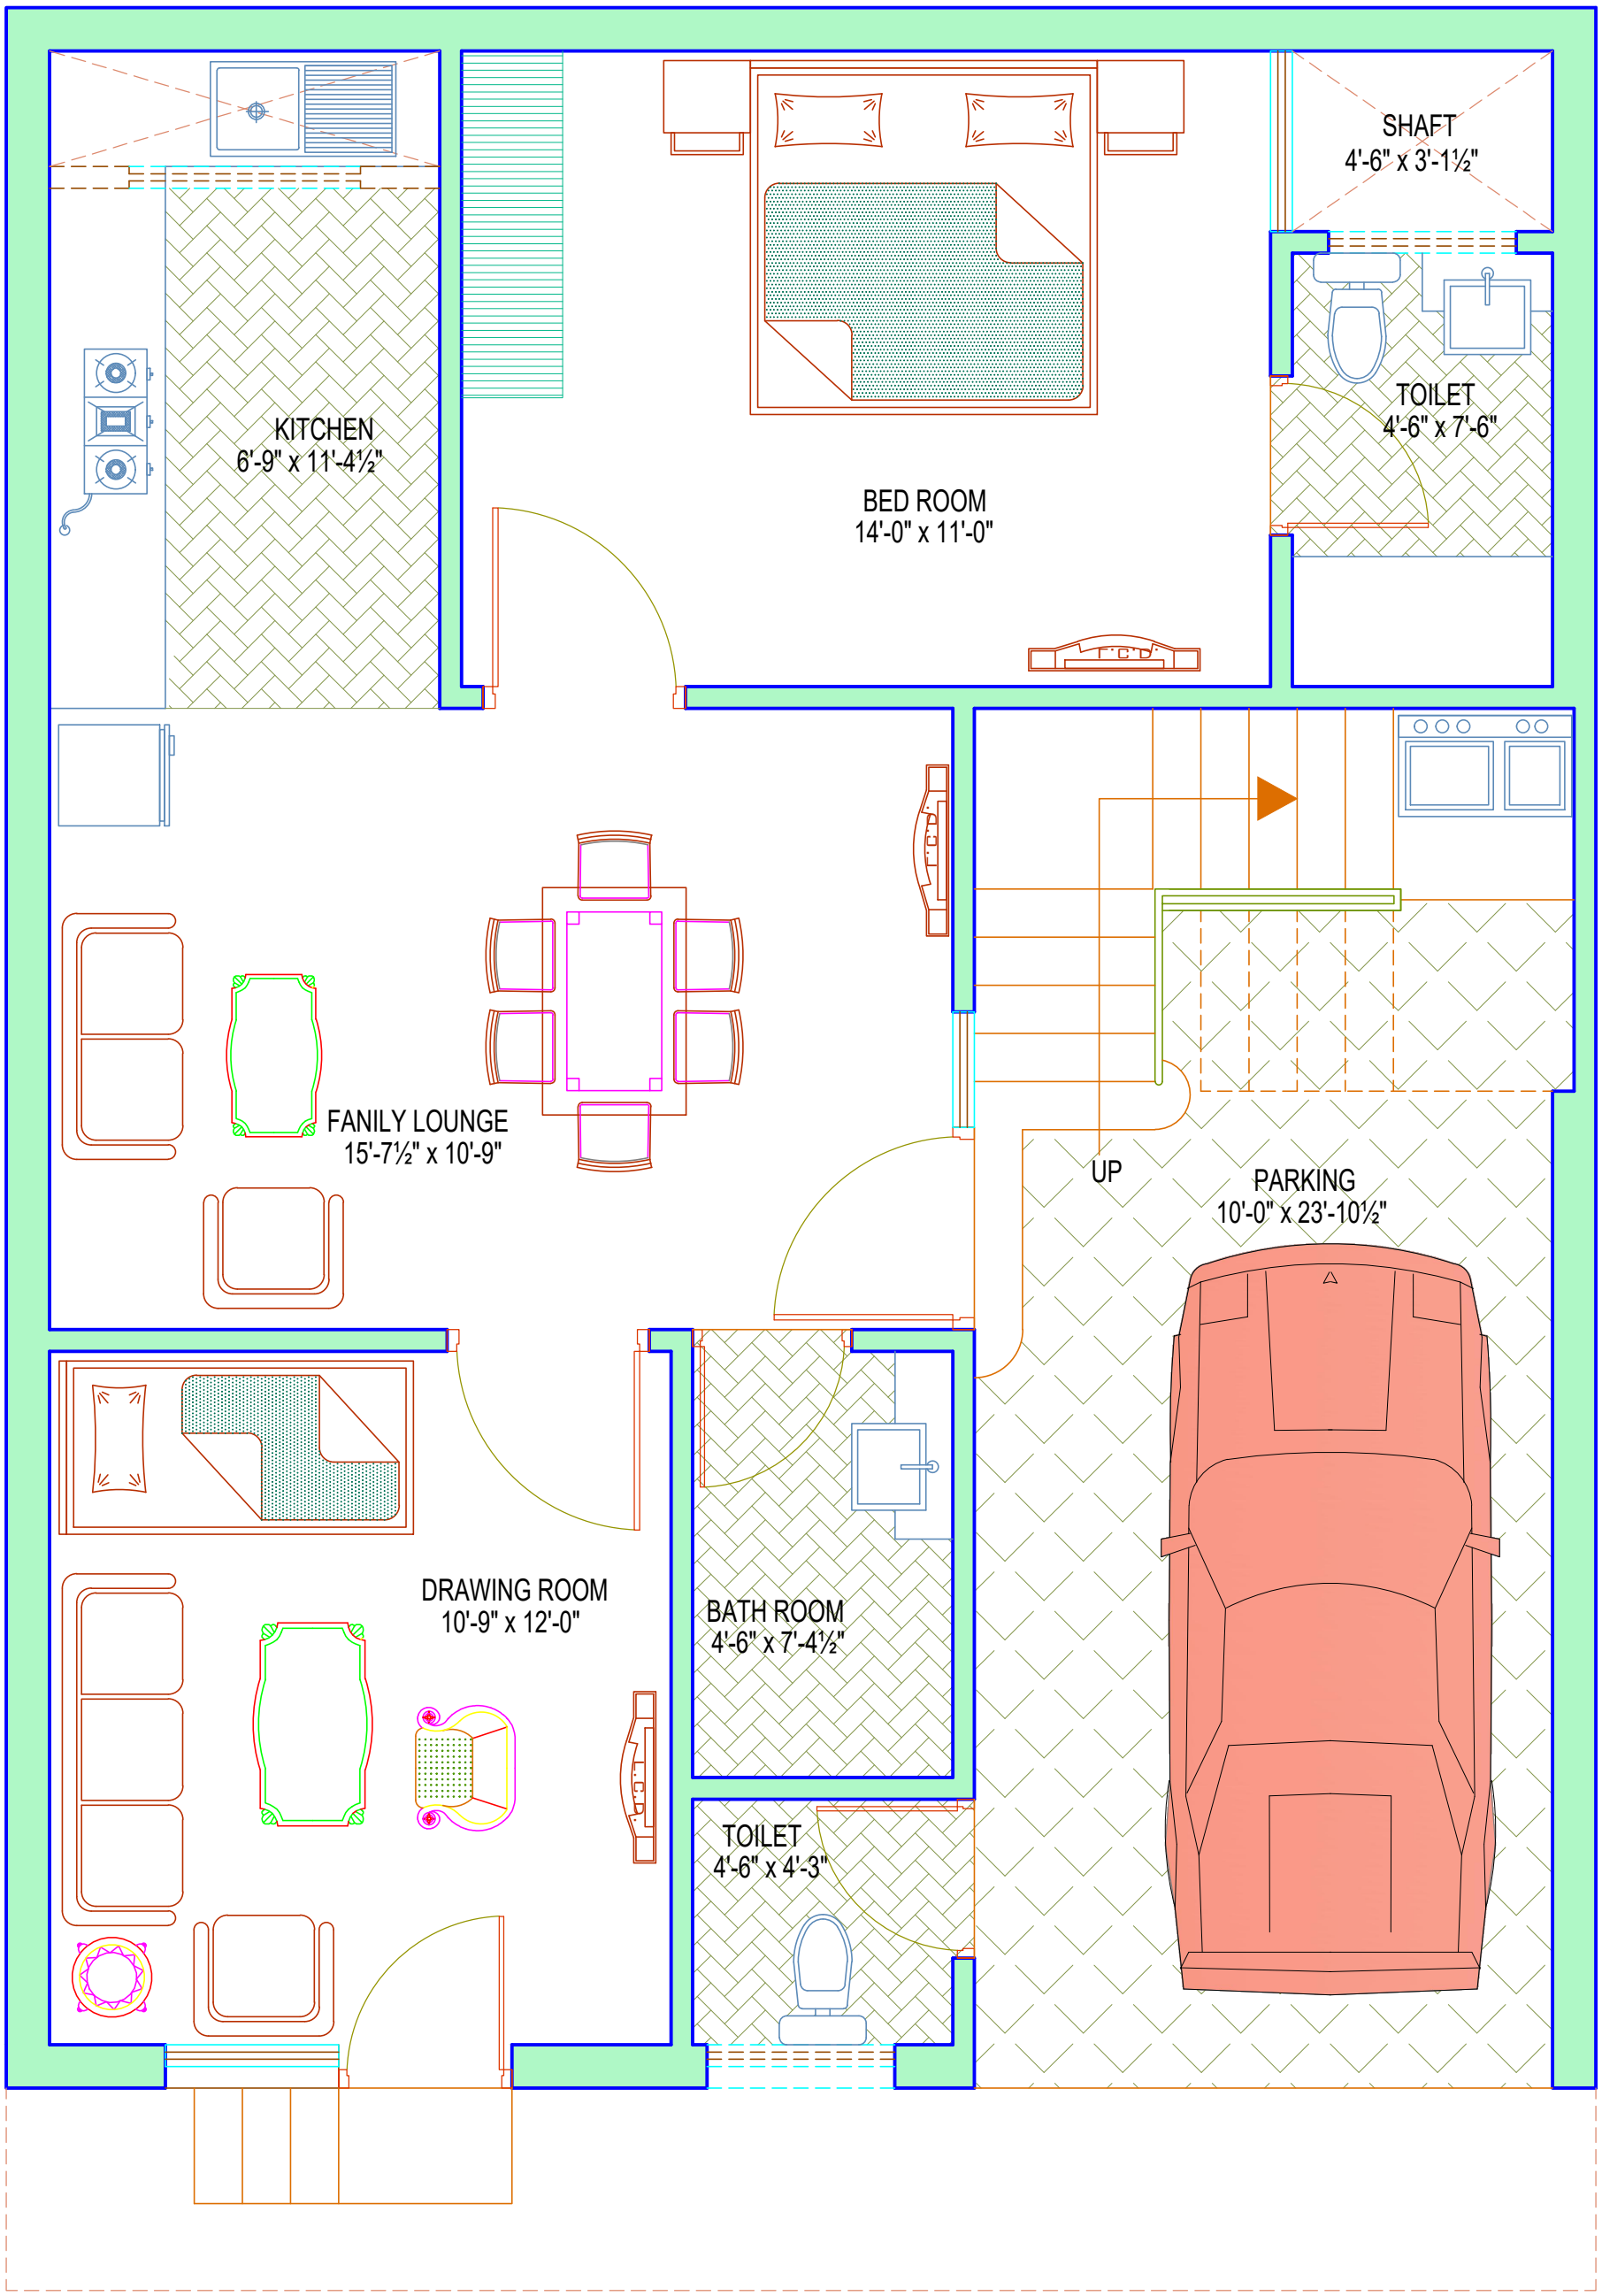


- - - - R O A D - - - -

NOTES

THIS DRAWING IS THE PROPERTY OF LOTUS DESIGN AND SHALL NOT BE COPIED OR USED IN ANYWAY WITHOUT THEIR PRIOR PERMISSION.
ALL DIMENSIONS ARE IN FEET & INCH UNLESS OTHERWISE MENTIONED.
DRAWING NOT TO BE SCALED, WRITTEN DIMENSIONS TO BE FOLLOWED.
ALL DISCREPANCIES TO BE BROUGHT TO THE NOTICE OF THE ARCHITECT BEFORE EXECUTION AND HIS DECISION TO BE FINAL.
THIS DRAWING TO BE READ IN CONJUNCTION WITH DETAILS, LARGE SCALE DRAWINGS, STRUCTURAL, SERVICES AND OTHER RELEVANT DRAWINGS.

SCALE :
DATE : 30-09-2026
DRAWN BY : AASHISH
CHAKED BY : J. P. DABAS
PROJECT :
PROPOSED RESI. BUILDING ON PLOT ..... AUCHANDI, DELHI.

DRG. NO. WD-01
REVISION CODE

CLIENT
FOR:- MR. DHARAMINDER

SHEET TITLE :
GROUND FLOOR PLAN

ARCHITECTS
LOTUS DESIGN
jpdabas@gmail.com
jp_dabas@yahoo.co.in
9999683177